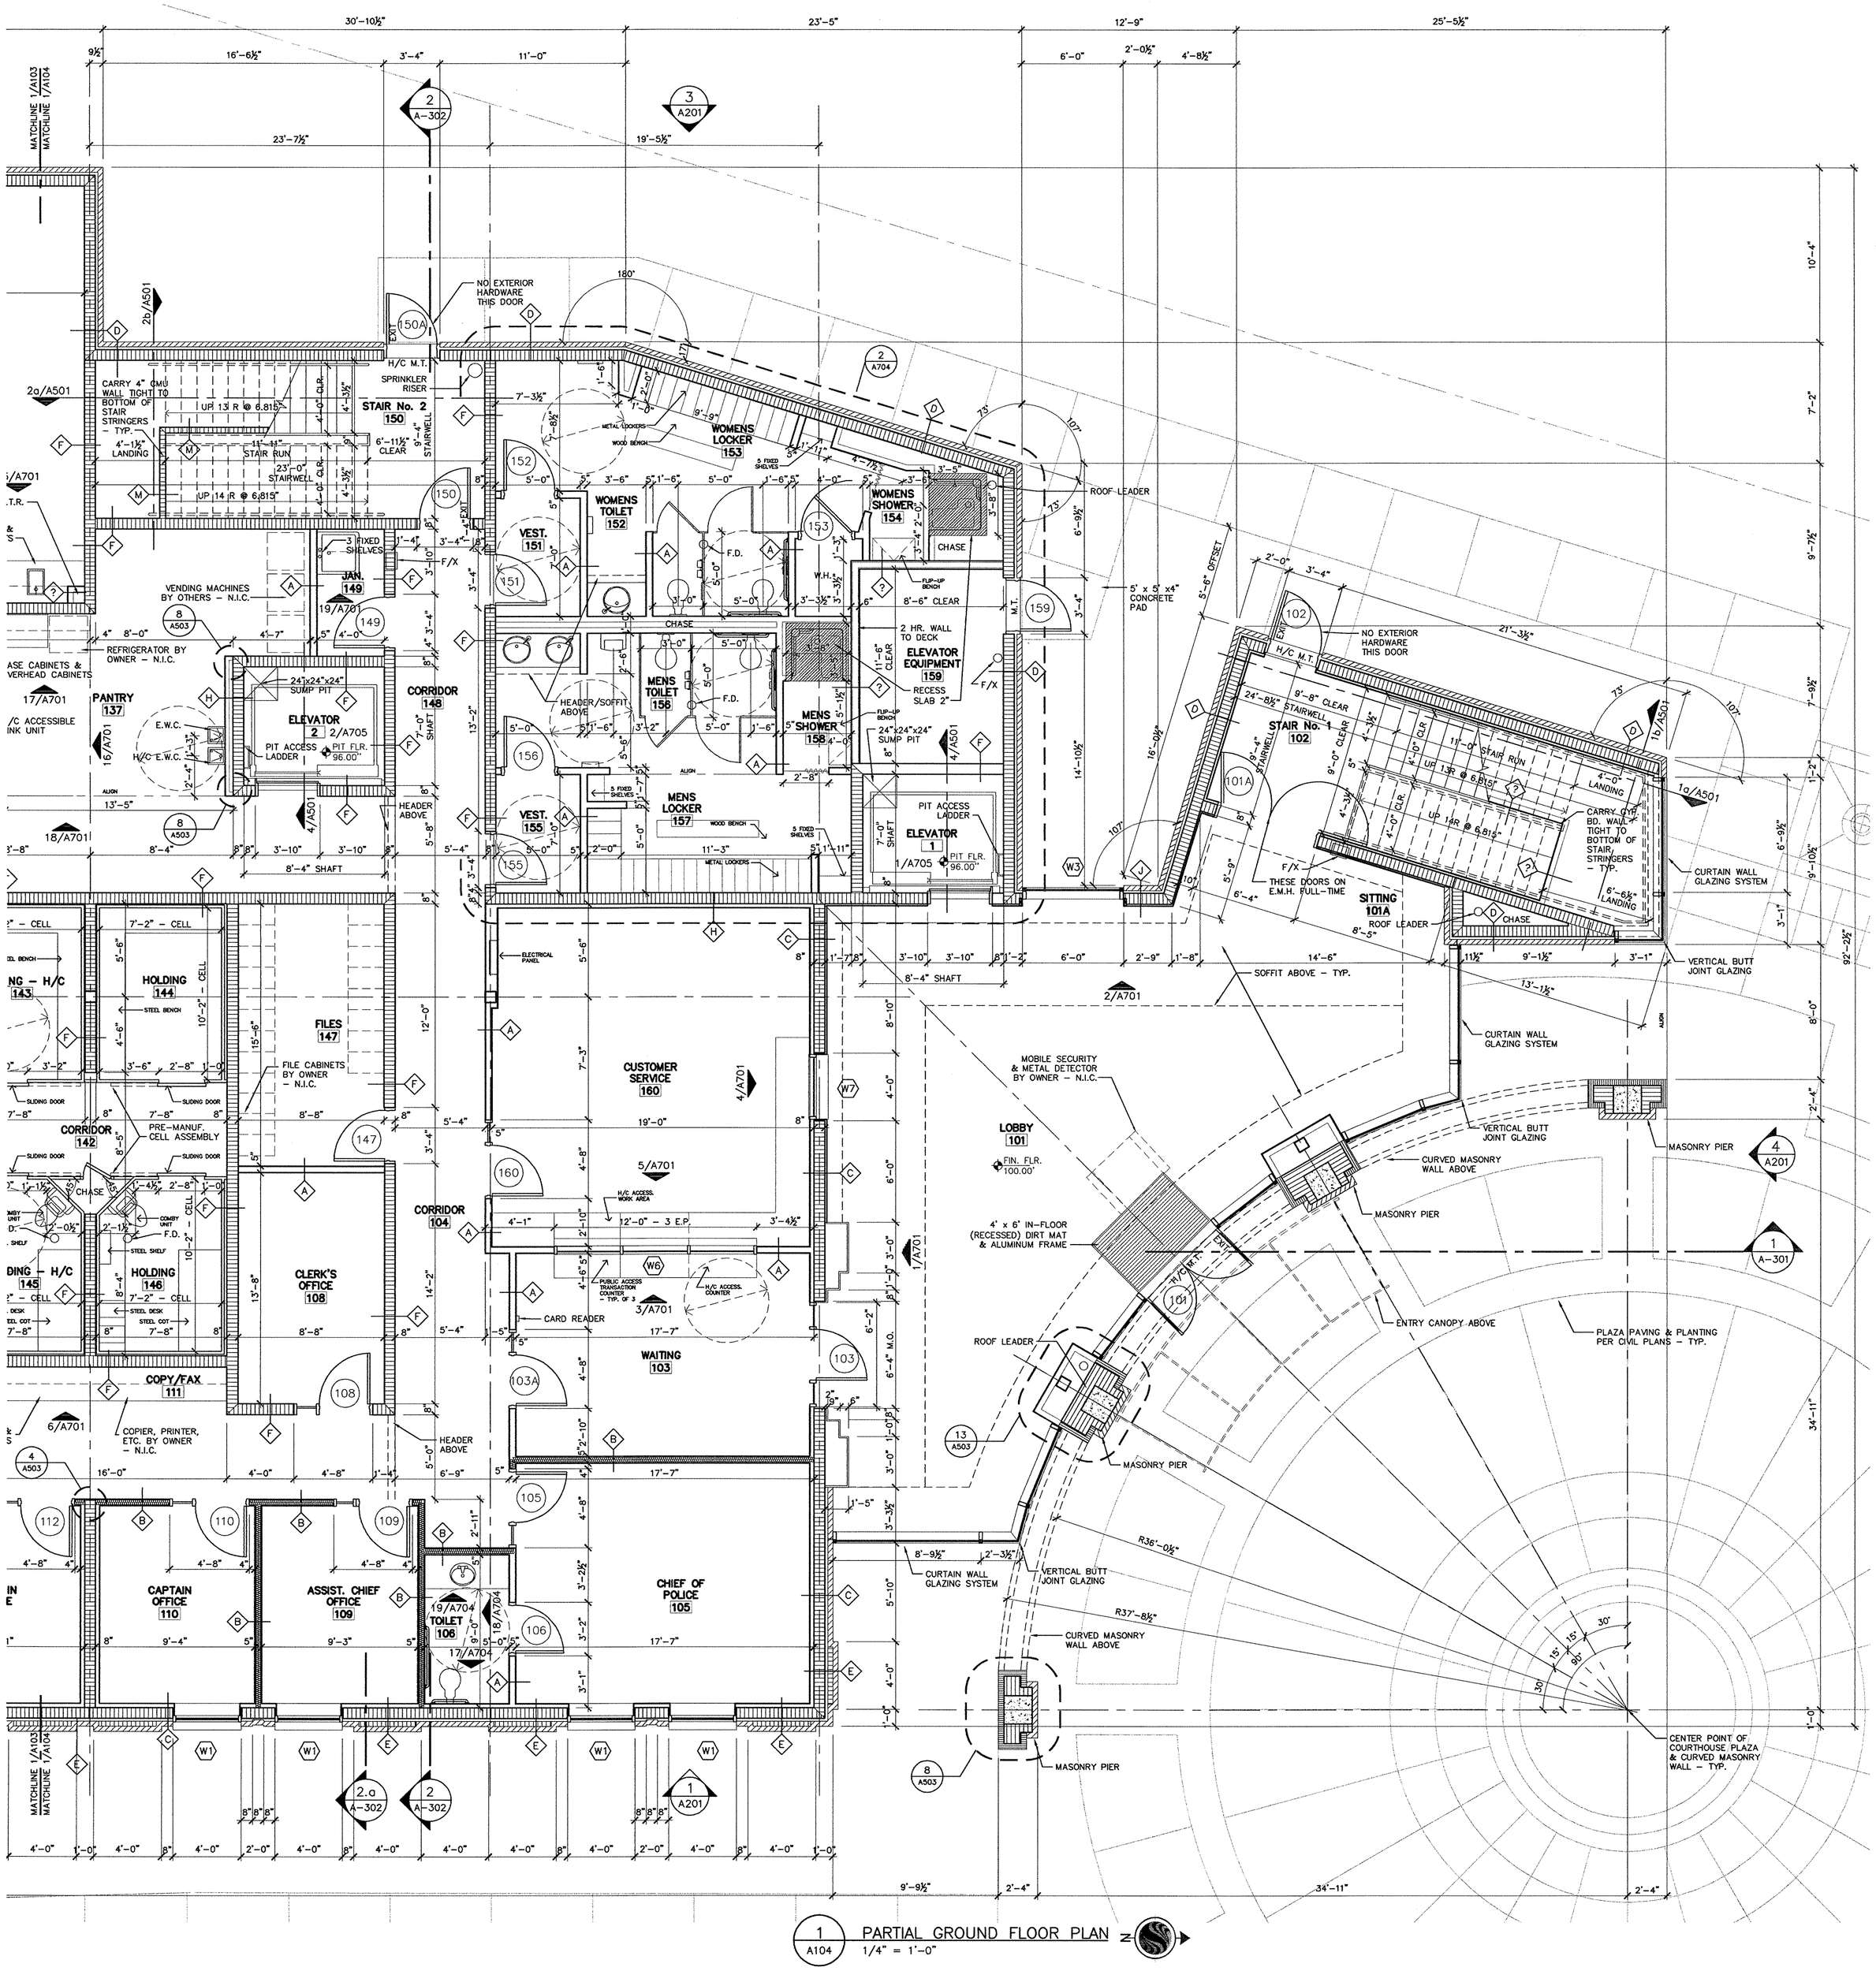

1 / A104 PARTIAL GROUND FLOOR PLAN
1/4" = 1'-0"

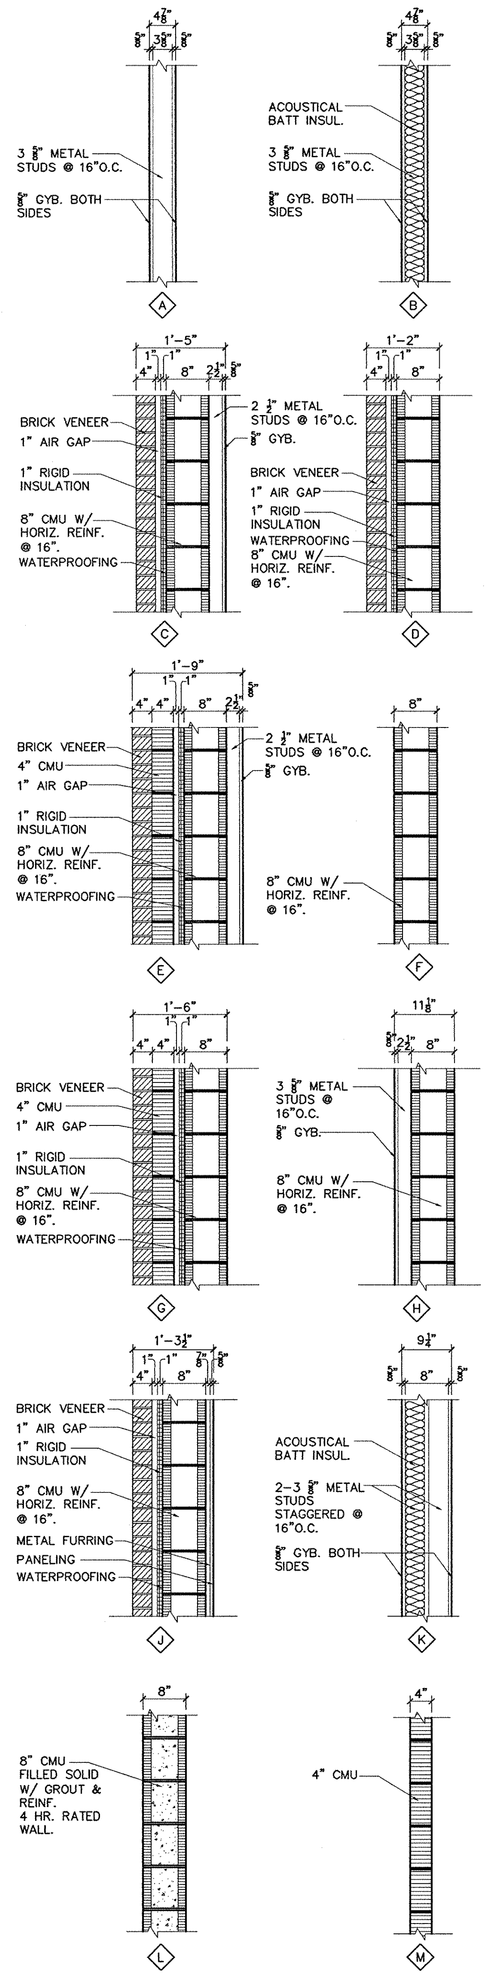

2 / A103 WALL TYPES
3/4" = 1'-0"

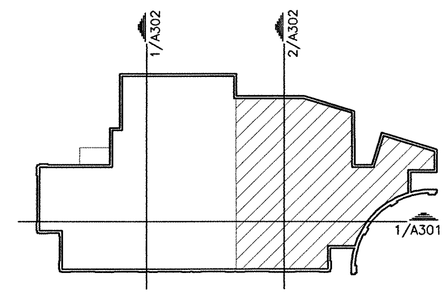

KEYPLAN-GROUND FLOOR

Stantec Architecture Inc.
Suite 200, 150 Oak Plaza Blvd.
Winston-Salem NC U.S.A.
27105
Tel. 336.759.7400
Fax. 336.759.7900
www.stantec.com

Stantec

Copyright Reserved
The Contractor shall verify and be responsible for all dimensions. DO NOT scale the drawing - any errors or omissions shall be reported to Stantec Consulting Inc. without delay.
The Copyrights to all designs and drawings are the property of Stantec Architecture Inc. Reproduction or use for any purpose other than that authorized by Stantec Consulting Inc. is forbidden.

Consultants

Notes

Revision	By	Appd.	Date
0 ISSUED FOR OWNER REVIEW	SAS	RRP	05.09.05

Issued

File Name: A-103.DWG

Permit-Seal

FOR OWNER REVIEW
DO NOT USE FOR CONSTRUCTION

Client/Project
CITY OF LOCUST GROVE

POLICE STATION / DISTRICT COURT FACILITY
Locust Grove, Georgia

Title
PARTIAL GROUND FLOOR PLAN

Project No. 172400370
Scale AS NOTED
Drawing No. A104
Sheet of
Revision 0

u:\172400370\resource\Sheets\Architecture\a103 and a104.dwg, 5/16/2005 2:44:57 PM, sasnider, 1:1