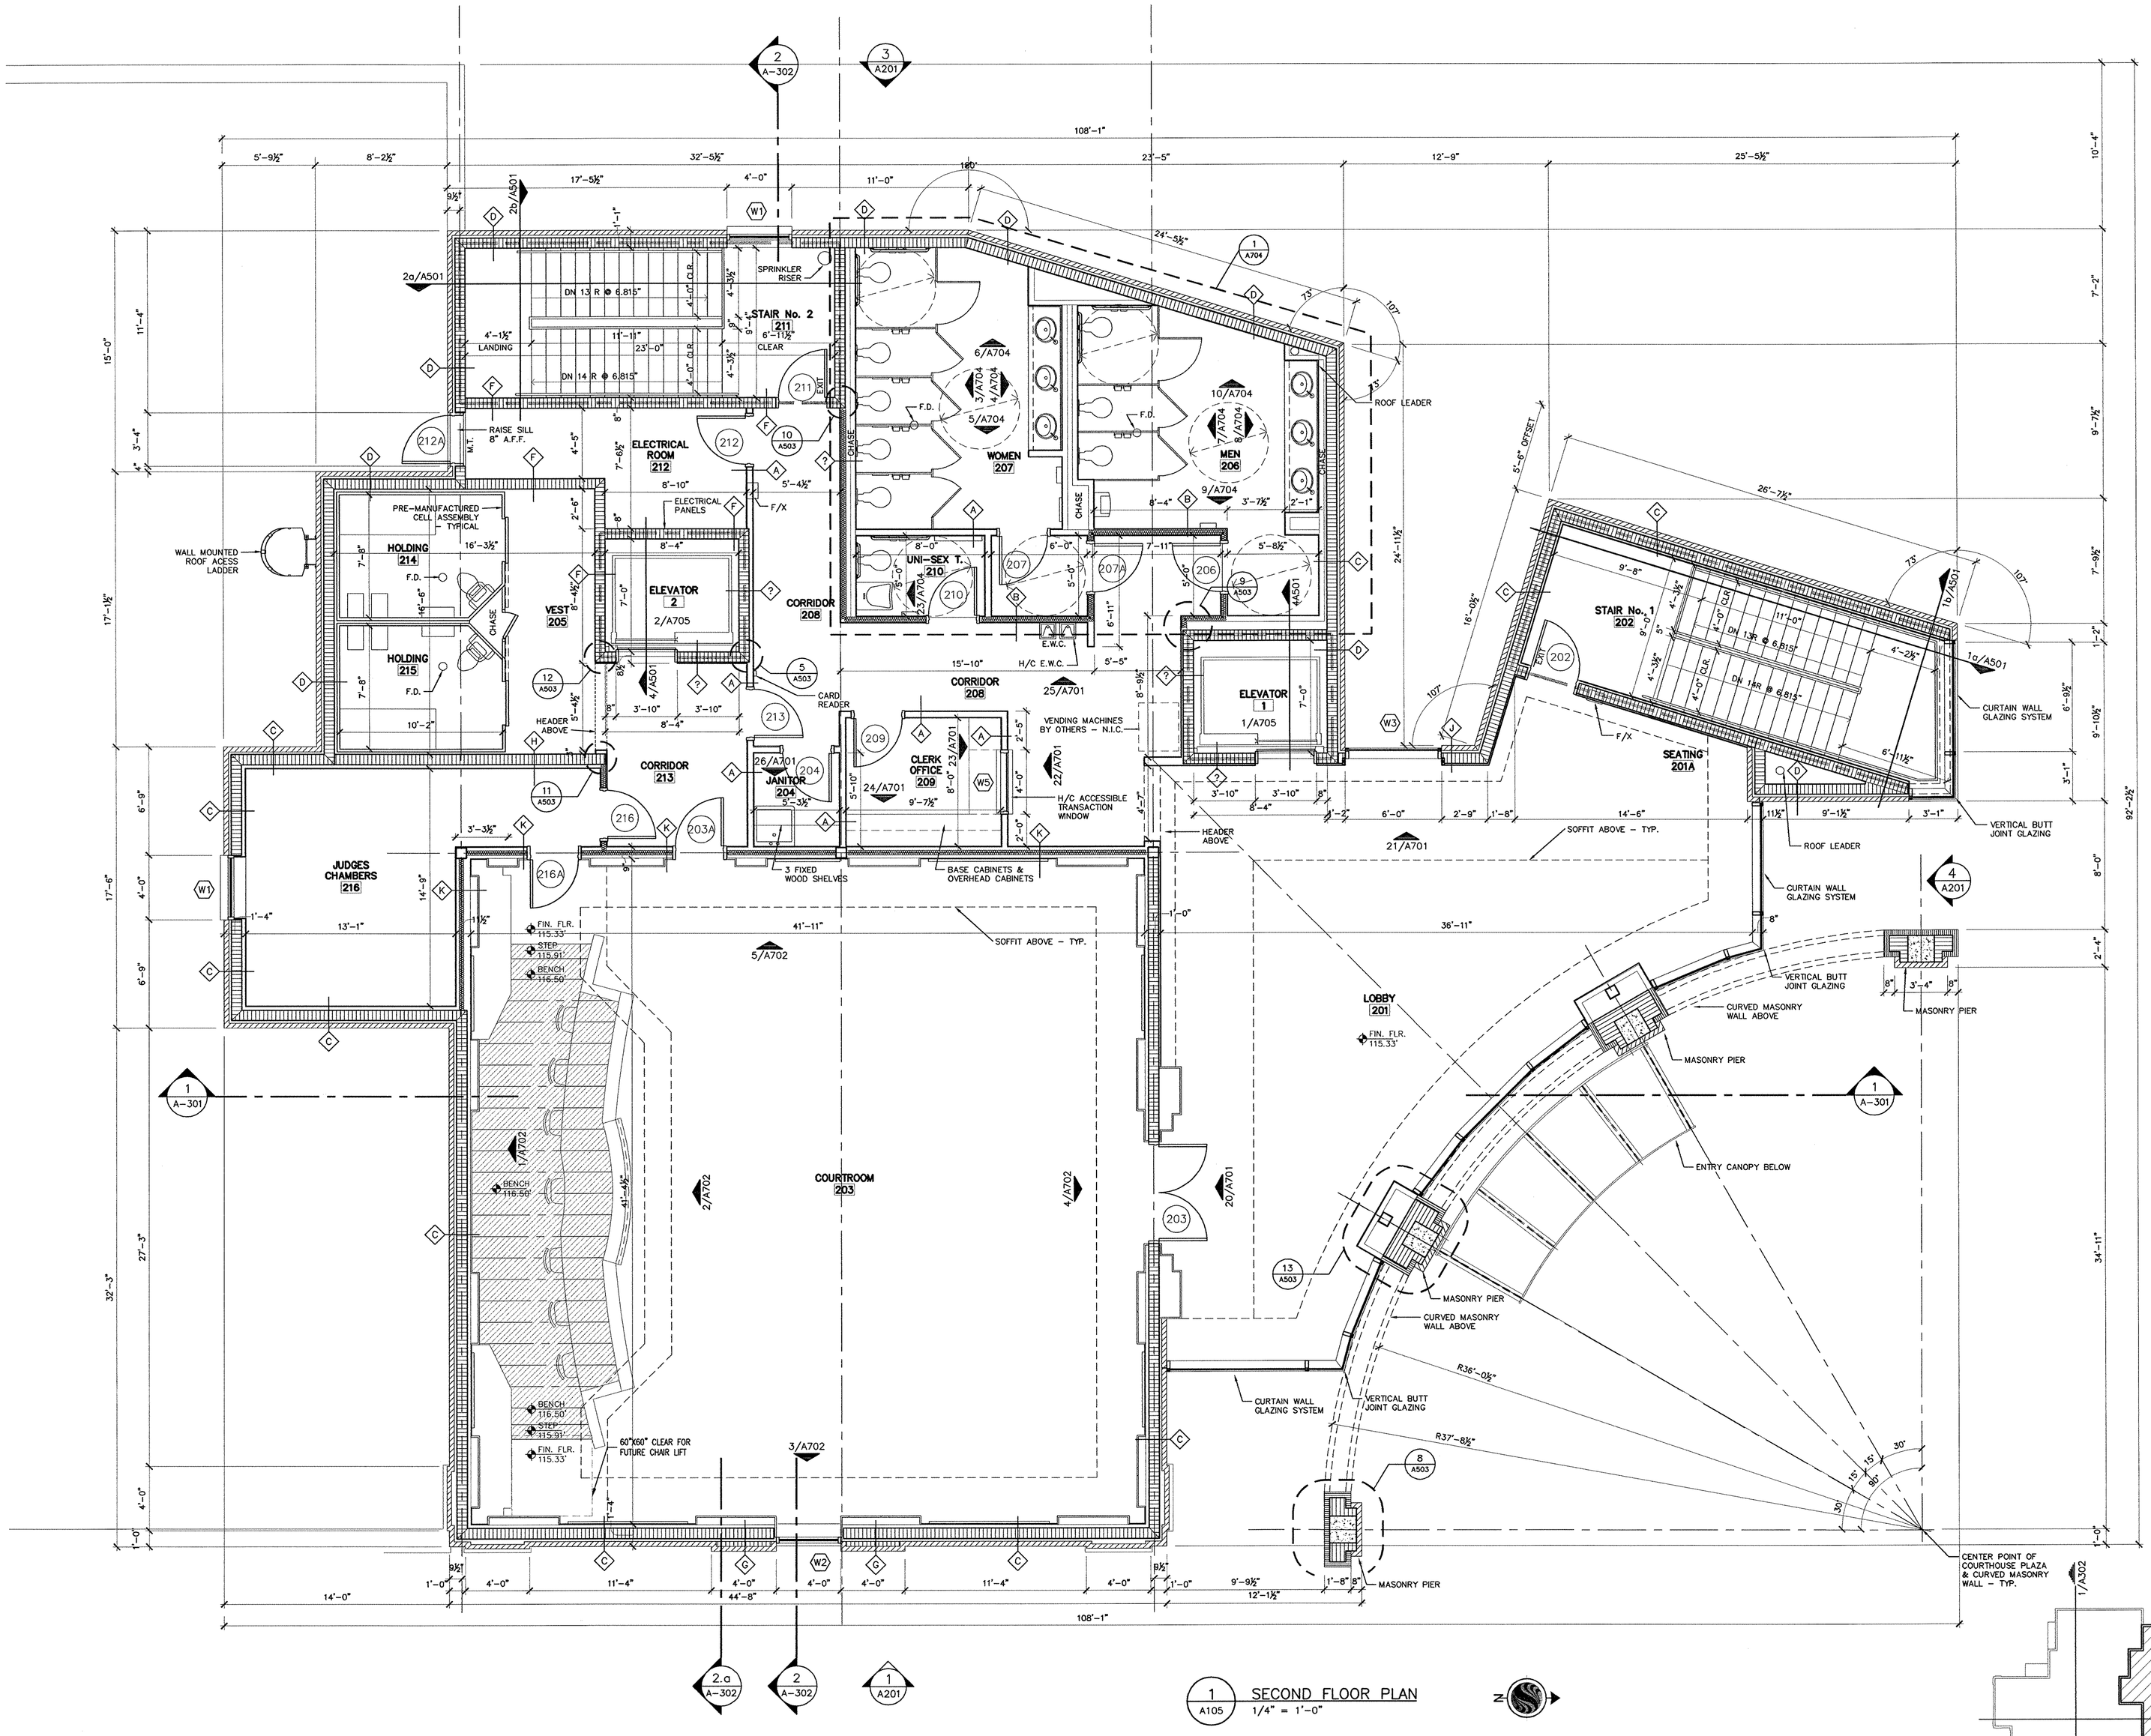

1 A105 SECOND FLOOR PLAN
1/4" = 1'-0"

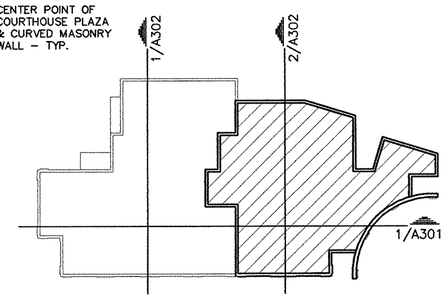

KEYPLAN–SECOND FLOOR

Stantec Architecture Inc.
Suite 200, 150 Oak Plaza Blvd.
Winston-Salem NC U.S.A.
27105
Tel. 336.759.7400
Fax. 336.759.7900
www.stantec.com

Copyright Reserved

The Contractor shall verify and be responsible for all dimensions. DO NOT scale the drawing – any errors or omissions shall be reported to Stantec Consulting Inc. without delay.
The Copyrights to all designs and drawings are the property of Stantec Architecture Inc. Reproduction or use for any purpose other than that authorized by Stantec Consulting Inc. is forbidden.

Consultants

Notes

Revision	By	Appd.	Date
0 ISSUED FOR OWNER REVIEW	SAS	RRP	05.09.05
Issued	By	Appd.	Date

File Name: A-105.DWG

Permit-Seal

FOR OWNER REVIEW

DO NOT USE FOR CONSTRUCTION

Client/Project

CITY OF LOCUST GROVE

POLICE STATION / DISTRICT COURT FACILITY

Locust Grove, Georgia

Title

SECOND FLOOR PLAN

Project No. 172400370

Scale AS NOTED

Drawing No. A105

Sheet of

Revision 0

U:\172400370\resource\Sheets\Architecture\a105.dwg, 5/16/2005 2:44:48 PM, ssanider, 1:1