PREPARED BY:
SOUTHERN SURVEYORS
39A GRIFFIN STREET
MCDONOUGH GA., 30253
PHONE # (770-957-4614)

SURVEY MADE FOR:

CITY OF LOCUST GROVE

PROPERTY LOCATED IN:
LAND LOT 186 * 2ND DISTRICT
HENRY COUNTY, GEORGIA

Scale: 1" = 80' * MAY 15, 2006

0' 80'
Graphic Scale

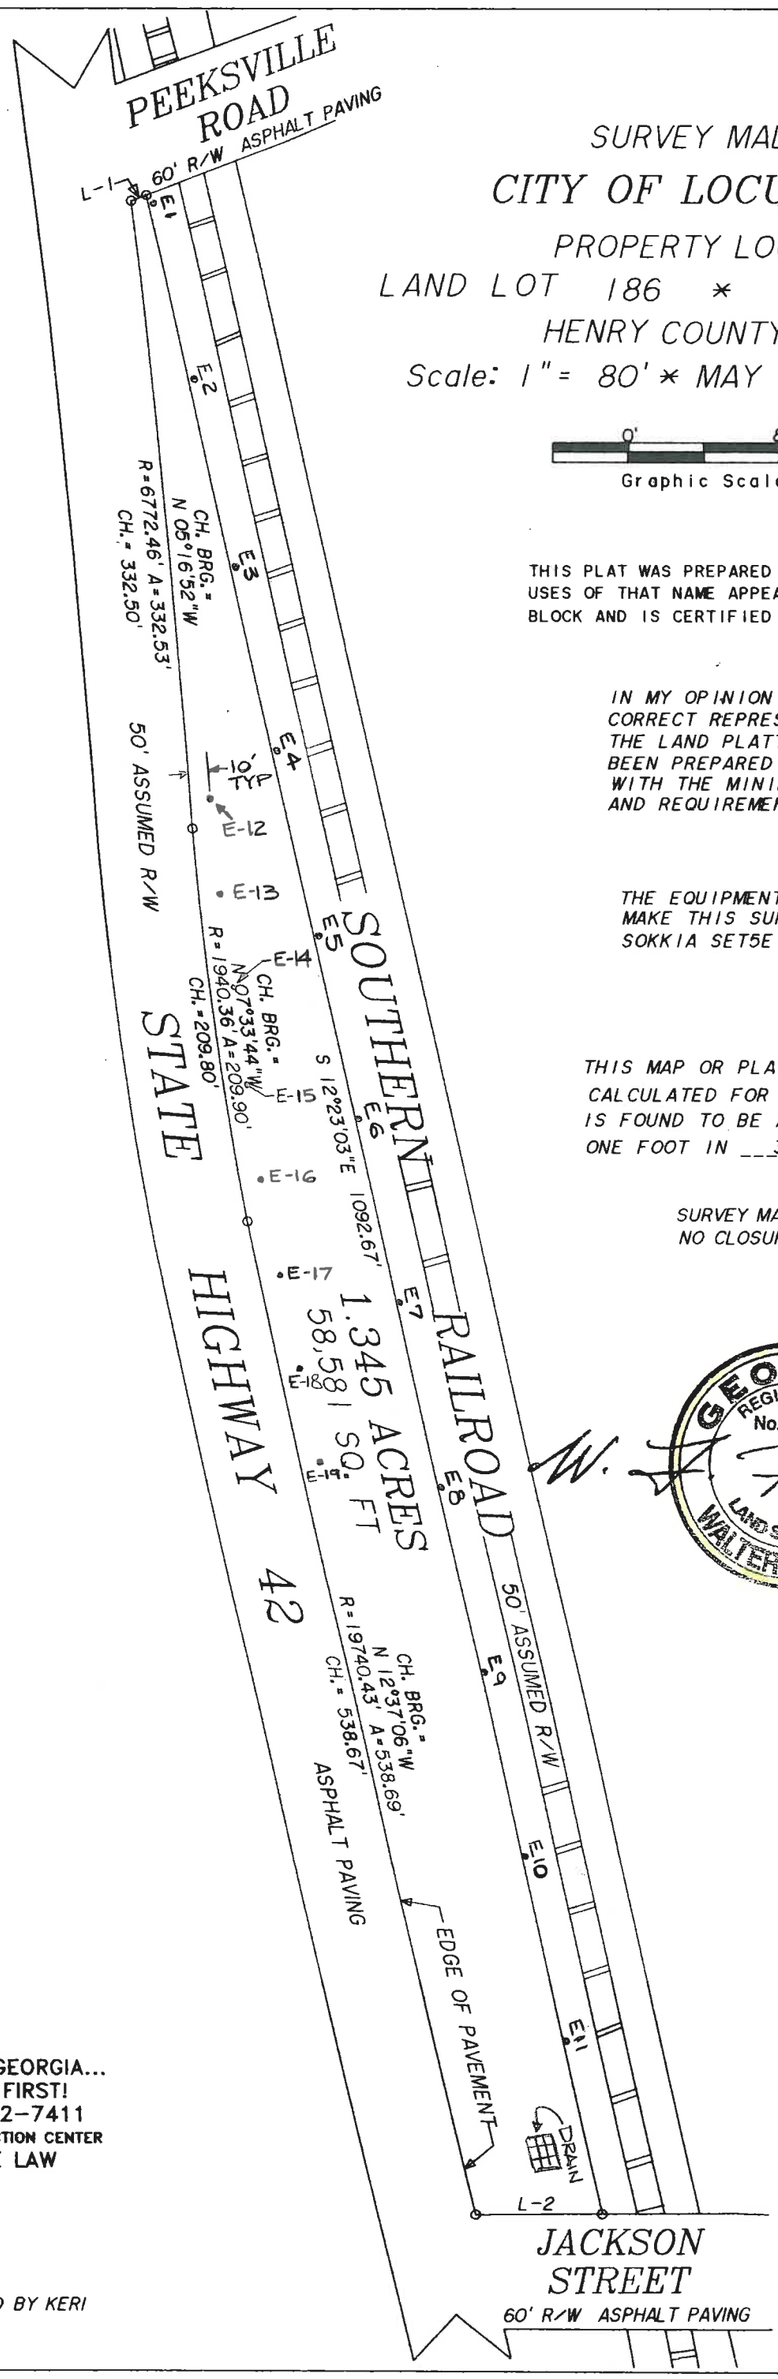

THIS PLAT WAS PREPARED FOR THE EXCLUSIVE USES OF THAT NAME APPEARING IN THE TITLE BLOCK AND IS CERTIFIED TO NO OTHER PARTY.

IN MY OPINION THIS PLAT IS A CORRECT REPRESENTATION OF THE LAND PLATTED AND HAS BEEN PREPARED IN CONFORMITY WITH THE MINIMUM STANDARDS AND REQUIREMENTS BY LAW.

THE EQUIPMENT USED TO MAKE THIS SURVEY WAS A SOKKIA SET5E TOTAL STATION

THIS MAP OR PLAT HAS BEEN CALCULATED FOR CLOSURE AND IS FOUND TO BE ACCURATE WITHIN ONE FOOT IN 326,152 FEET.

SURVEY MADE BY POSITION ONLY, NO CLOSURE MADE.

GEORGIA REGISTERED No. 2808 LAND SURVEYOR WALTER F. PRINCE

COURSE	BEARING	DISTANCE
L-1	N 68°54'33"E	8.61'
L-2	S 89°30'01"W	66.48'

ELEVATIONS

E-1	840.51
E-2	840.04
E-3	840.50
E-4	838.99
E-5	838.14
E-6	837.87
E-7	837.15
E-8	837.16
E-9	836.95
E-10	835.72
E-11	835.15

Drain Elevation
Rim 834.57
Invert 831.91

E-12	840.33
E-13	839.77
E-14	839.44
E-15	839.20
E-16	838.41
E-17	838.50
E-18	837.96
E-19	837.35

MAGNETIC NORTH

IF YOU DIG GEORGIA...
CALL US FIRST!
1-800-282-7411
UTILITIES PROTECTION CENTER
IT'S THE LAW

DRAWN BY AMANDA

JOB# 042806C1 CHECKED BY KERI