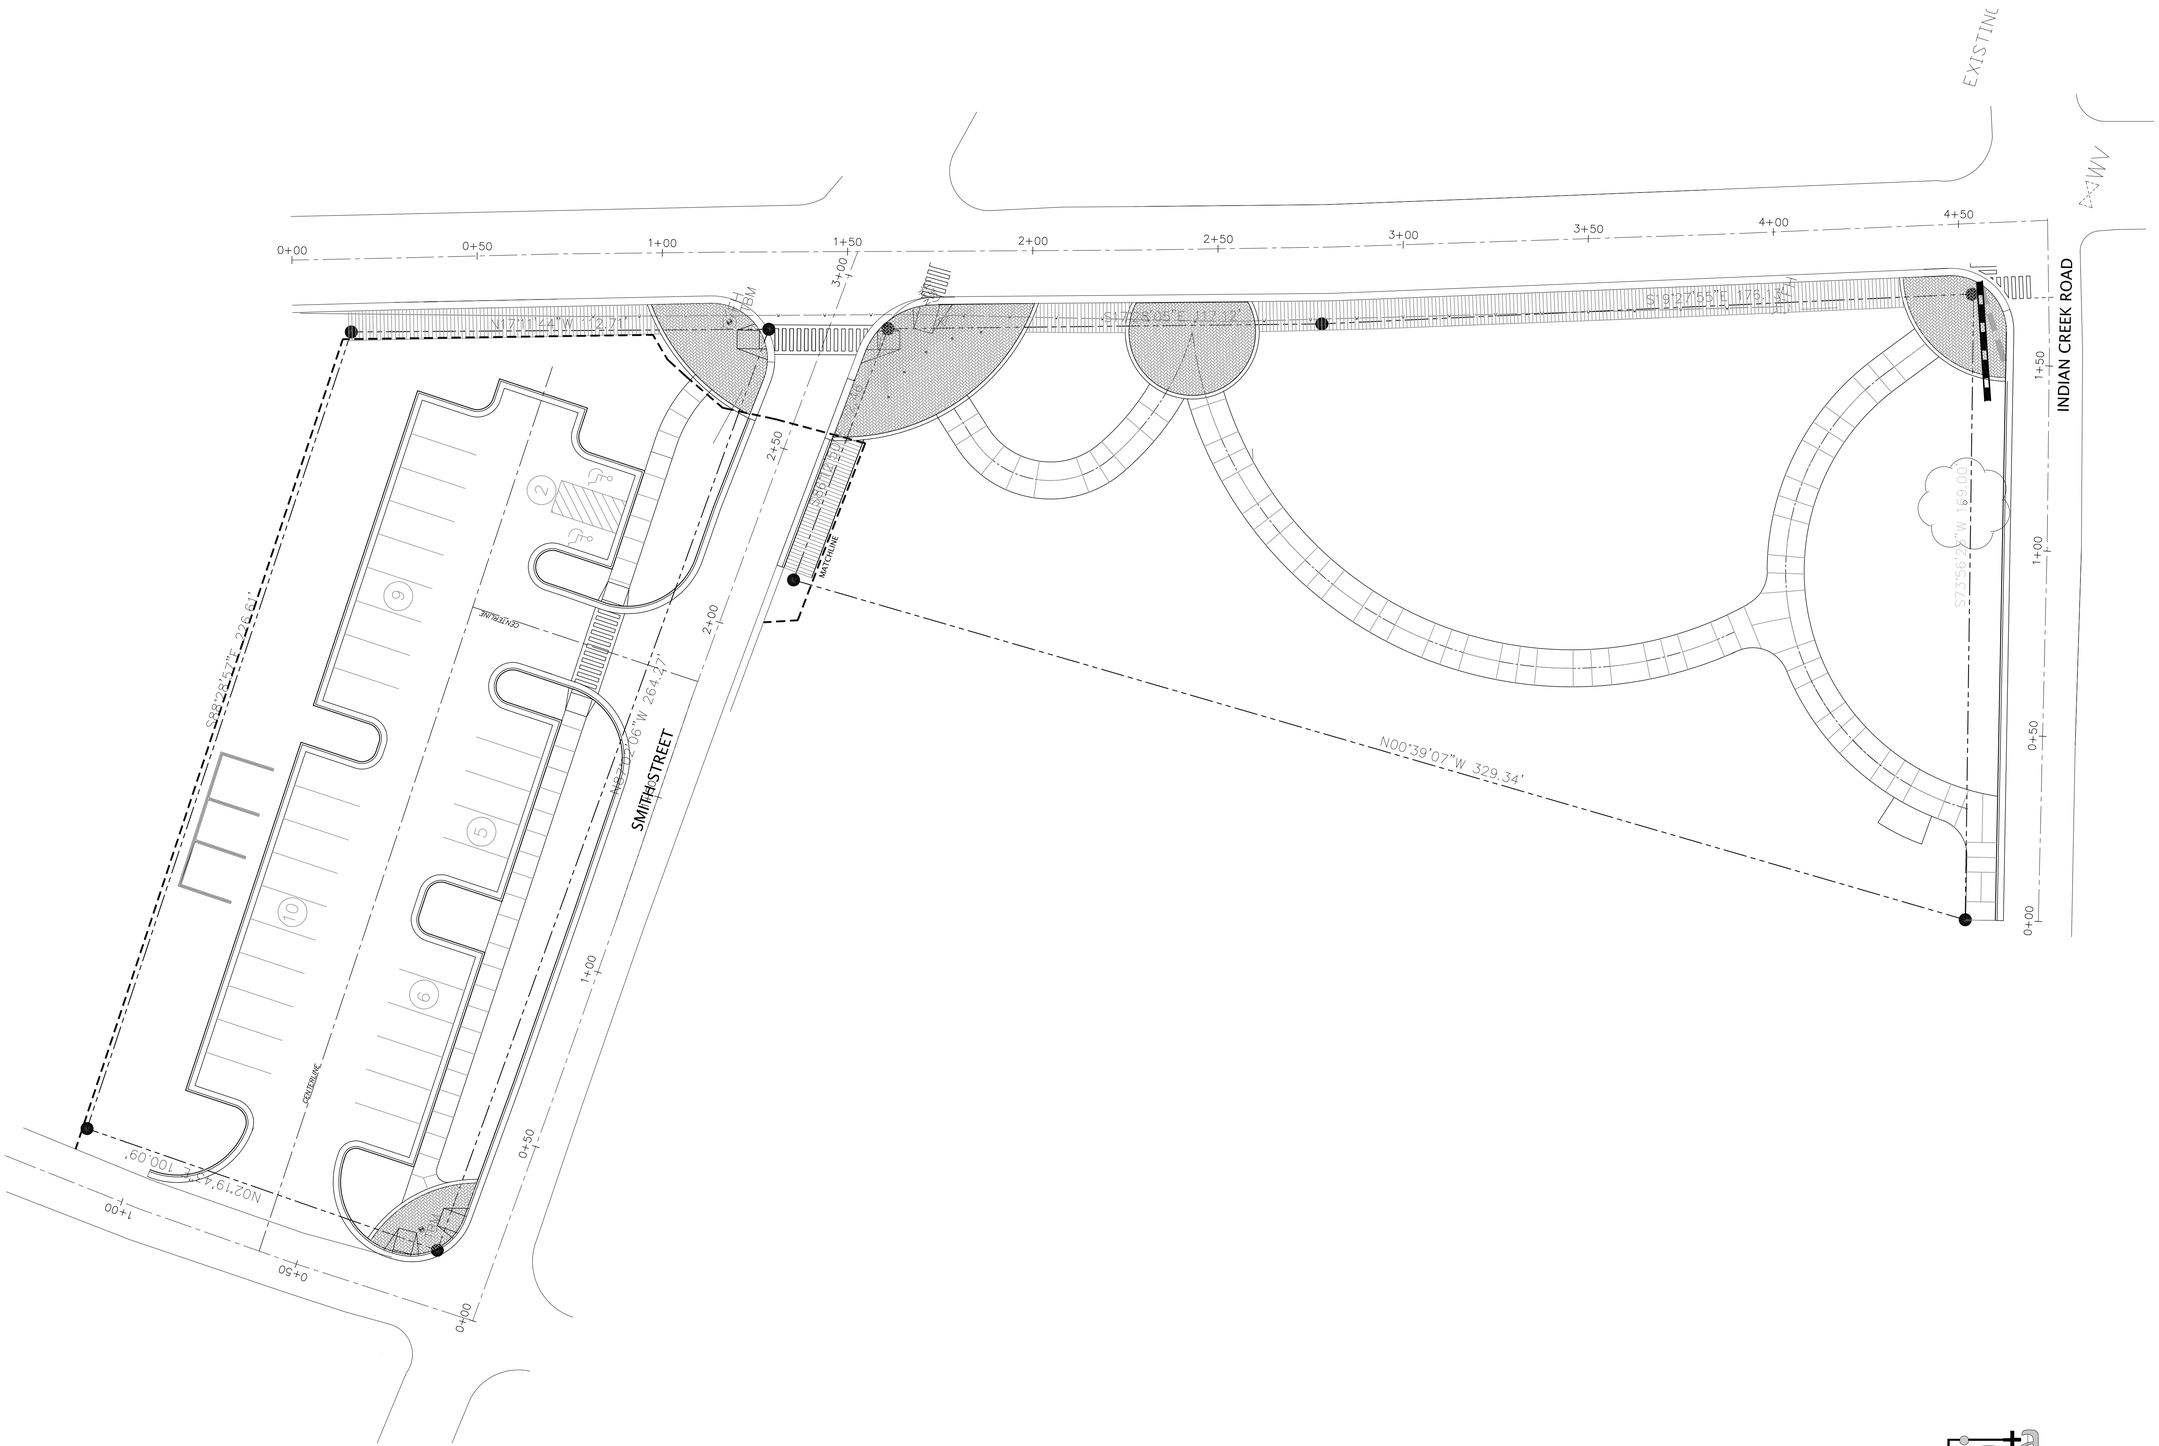

City of Locust Grove

TE TRAILHEAD
CONCEPT

PREPARED FOR:
THE CITY OF LOCUST GROVE, GEORGIA

urban design studio
planning + landscape architecture

IN ASSOCIATION WITH:
STEVENSON AND PALMER

SCALE 1" = 20'
0 10 20 40 80

NORTH